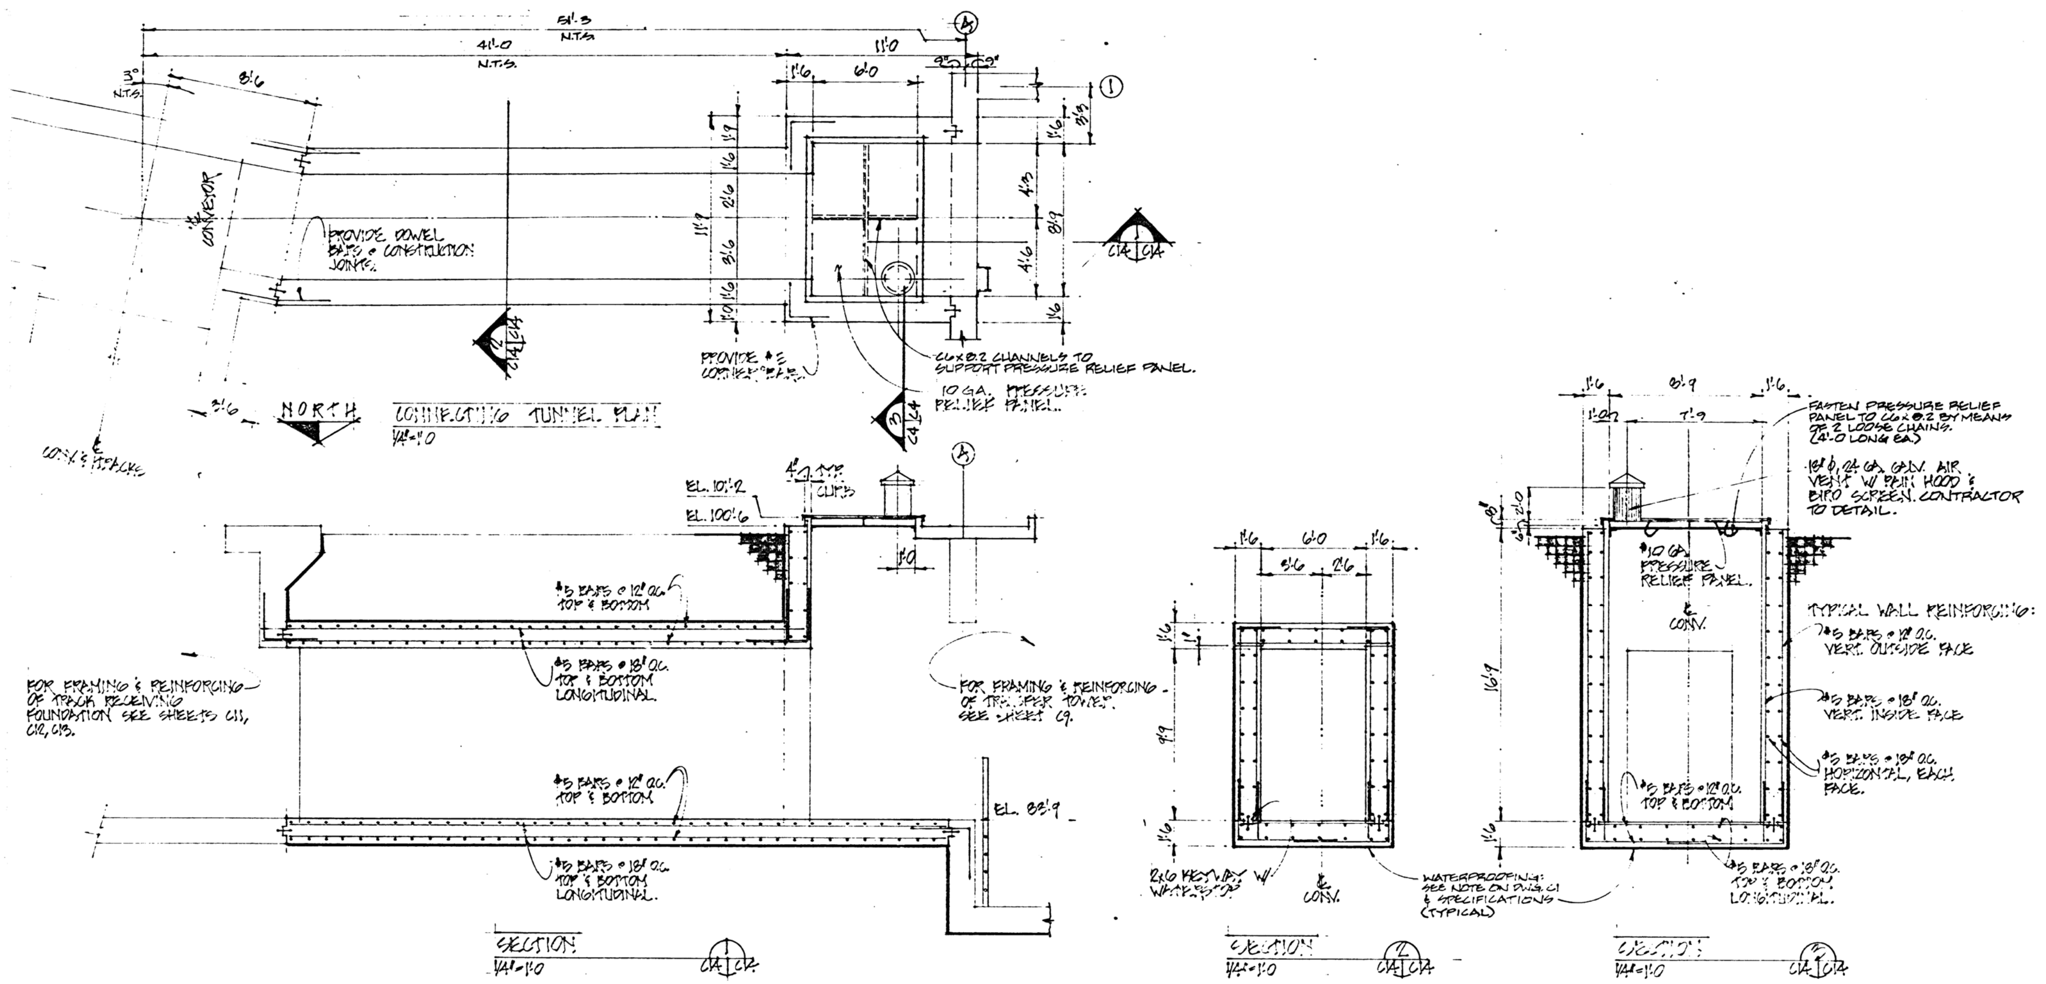

NOTES:
1. REFER TO DWG. C1 FOR GENERAL CONC...

8	DATE		4	DATE 7-15-82	GENERAL REVISIONS
7	DATE		3	DATE 9-1-81	GENERAL REVISION
6	DATE		2	DATE 8-3-81	GENERAL REVISION
5	DATE		1	DATE 7-2-81	ORIGINAL ISSUE

DATE 6-26-81
SCALE NOTED
DRAWN BY D.F.
CHK'D BY R.A.M.
APP'D BY W.T.A.
PRINTED
3650-09

PLAN & SECTIONS - CONNECTI...
FRAMING & REINFORCI...

GRAIN EXPORT TERMINAL
STATE OF ALASKA
SEWARD, ALASKA
KIBCOR ENGINEERING COMPAN...
Minneapolis, Minnesota