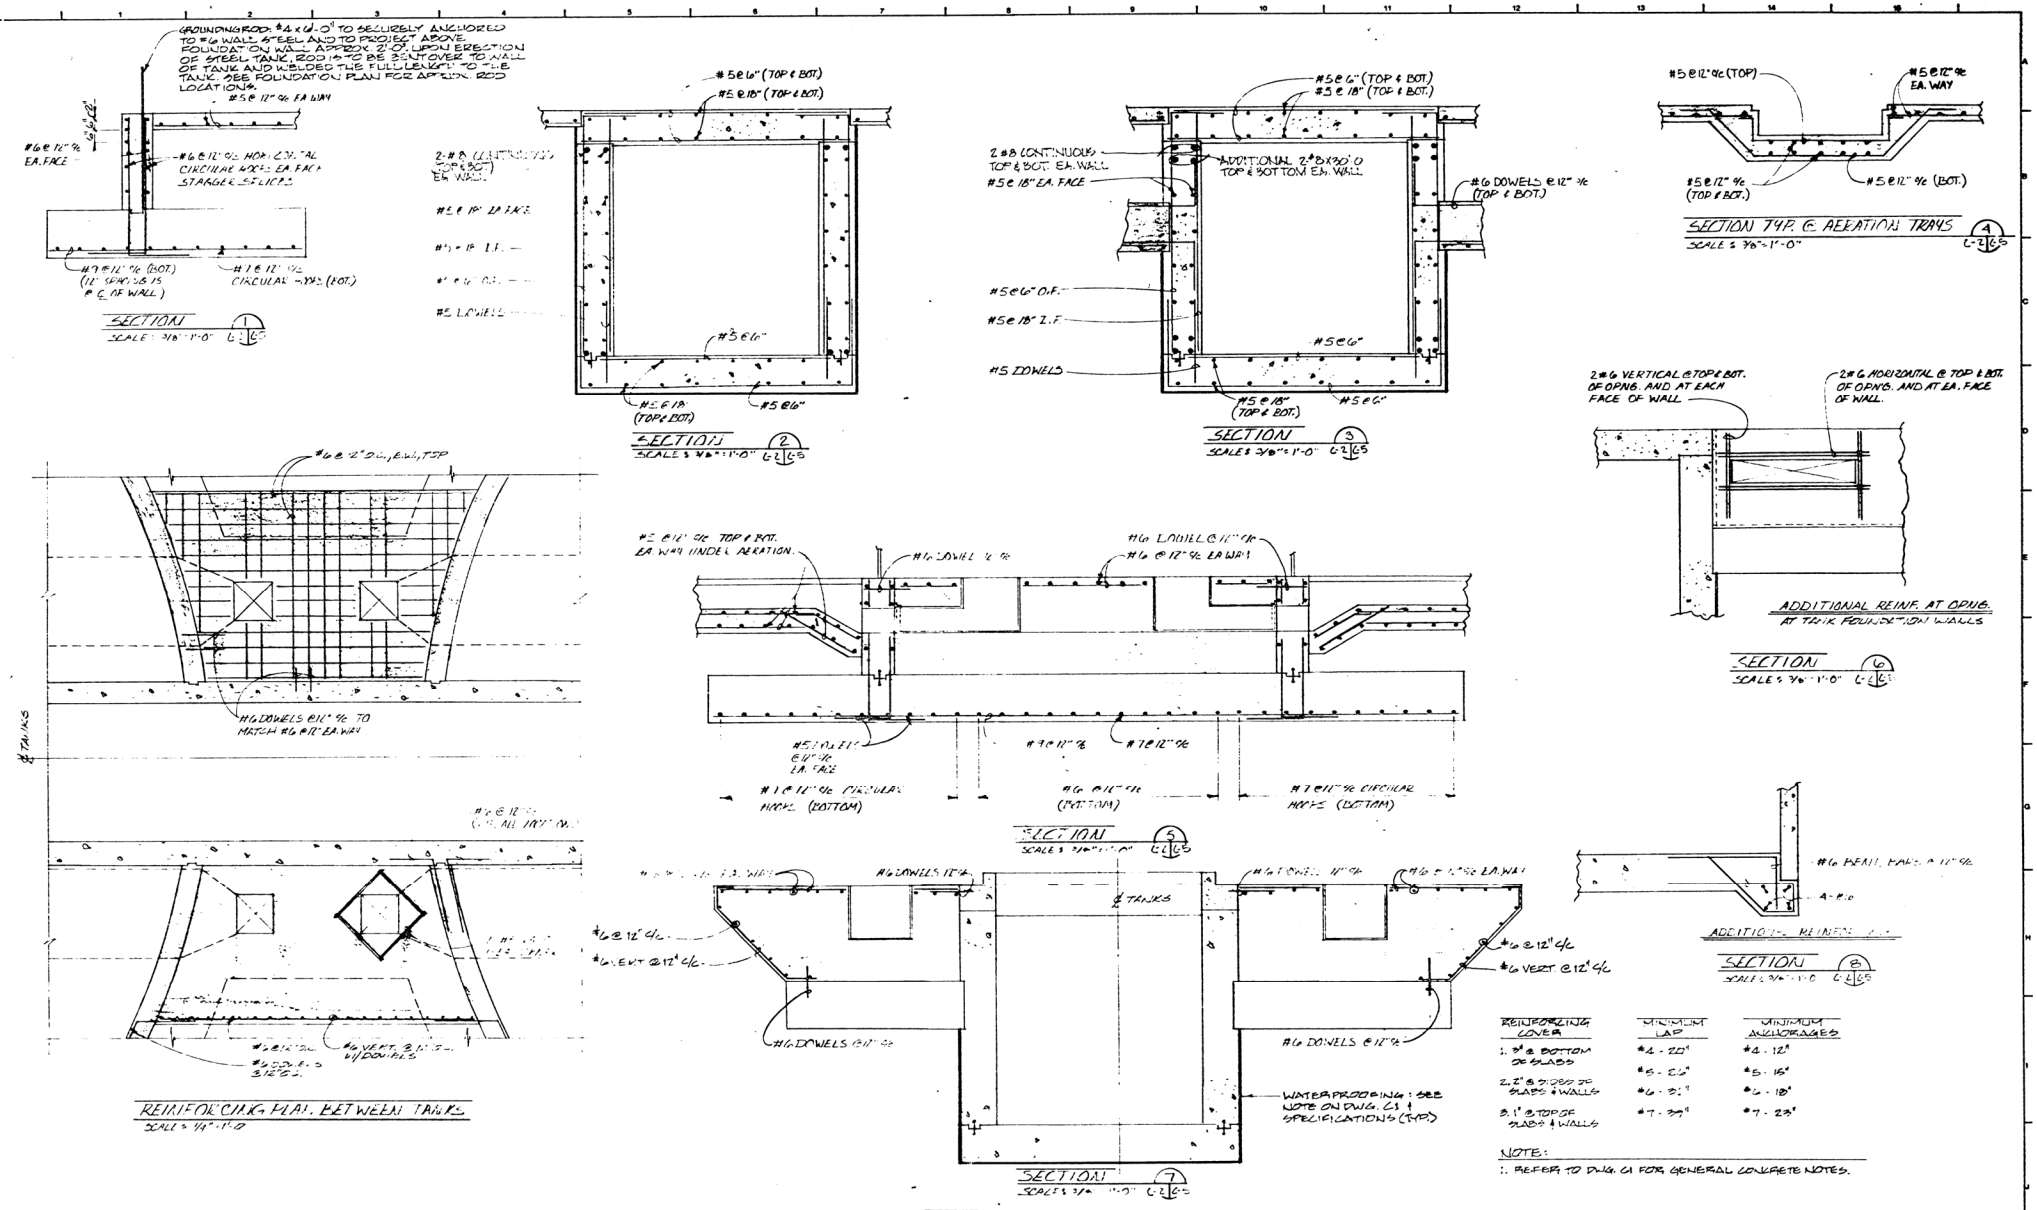

REINFORCING COVER	MINIMUM LAP	MINIMUM ANCHORAGES
1. #8 @ BOTTOM OF SLABS	#4 - 20"	#4 - 12"
	#5 - 25"	#5 - 15"
2. 2" @ TOP OF SLABS & WALLS	#6 - 31"	#6 - 18"
	#7 - 39"	#7 - 23"
3. 1" @ TOP OF SLABS & WALLS		

NOTE:
1. REFER TO DWG. C1 FOR GENERAL CONCRETE NOTES.

	DATE			DATE	
4	DATE		4	DATE	
3	DATE		3	DATE 7-30-81	GENERAL REVISIONS
2	DATE		2	DATE 6-3-81	GENERAL REVISIONS
1	DATE		1	DATE 6/9/81	ORIGINAL ISSUE

DATE 5-18-81
SCALE AS SHOWN
DRAWN BY J.B.
CHK'D BY EAM
APP'D BY
PRINTED
3660-09

PETHILS-LARGE STORAGE-FOUNDATION REINFORCING

KUSKOKWIM RIVER TERMINAL
STATE OF ALASKA
BETHEL, ALASKA

KIBCOR ENGINEERING COMPANY
Minneapolis, Minnesota

PLAN 3052
REVISION 3
SHEET C5